
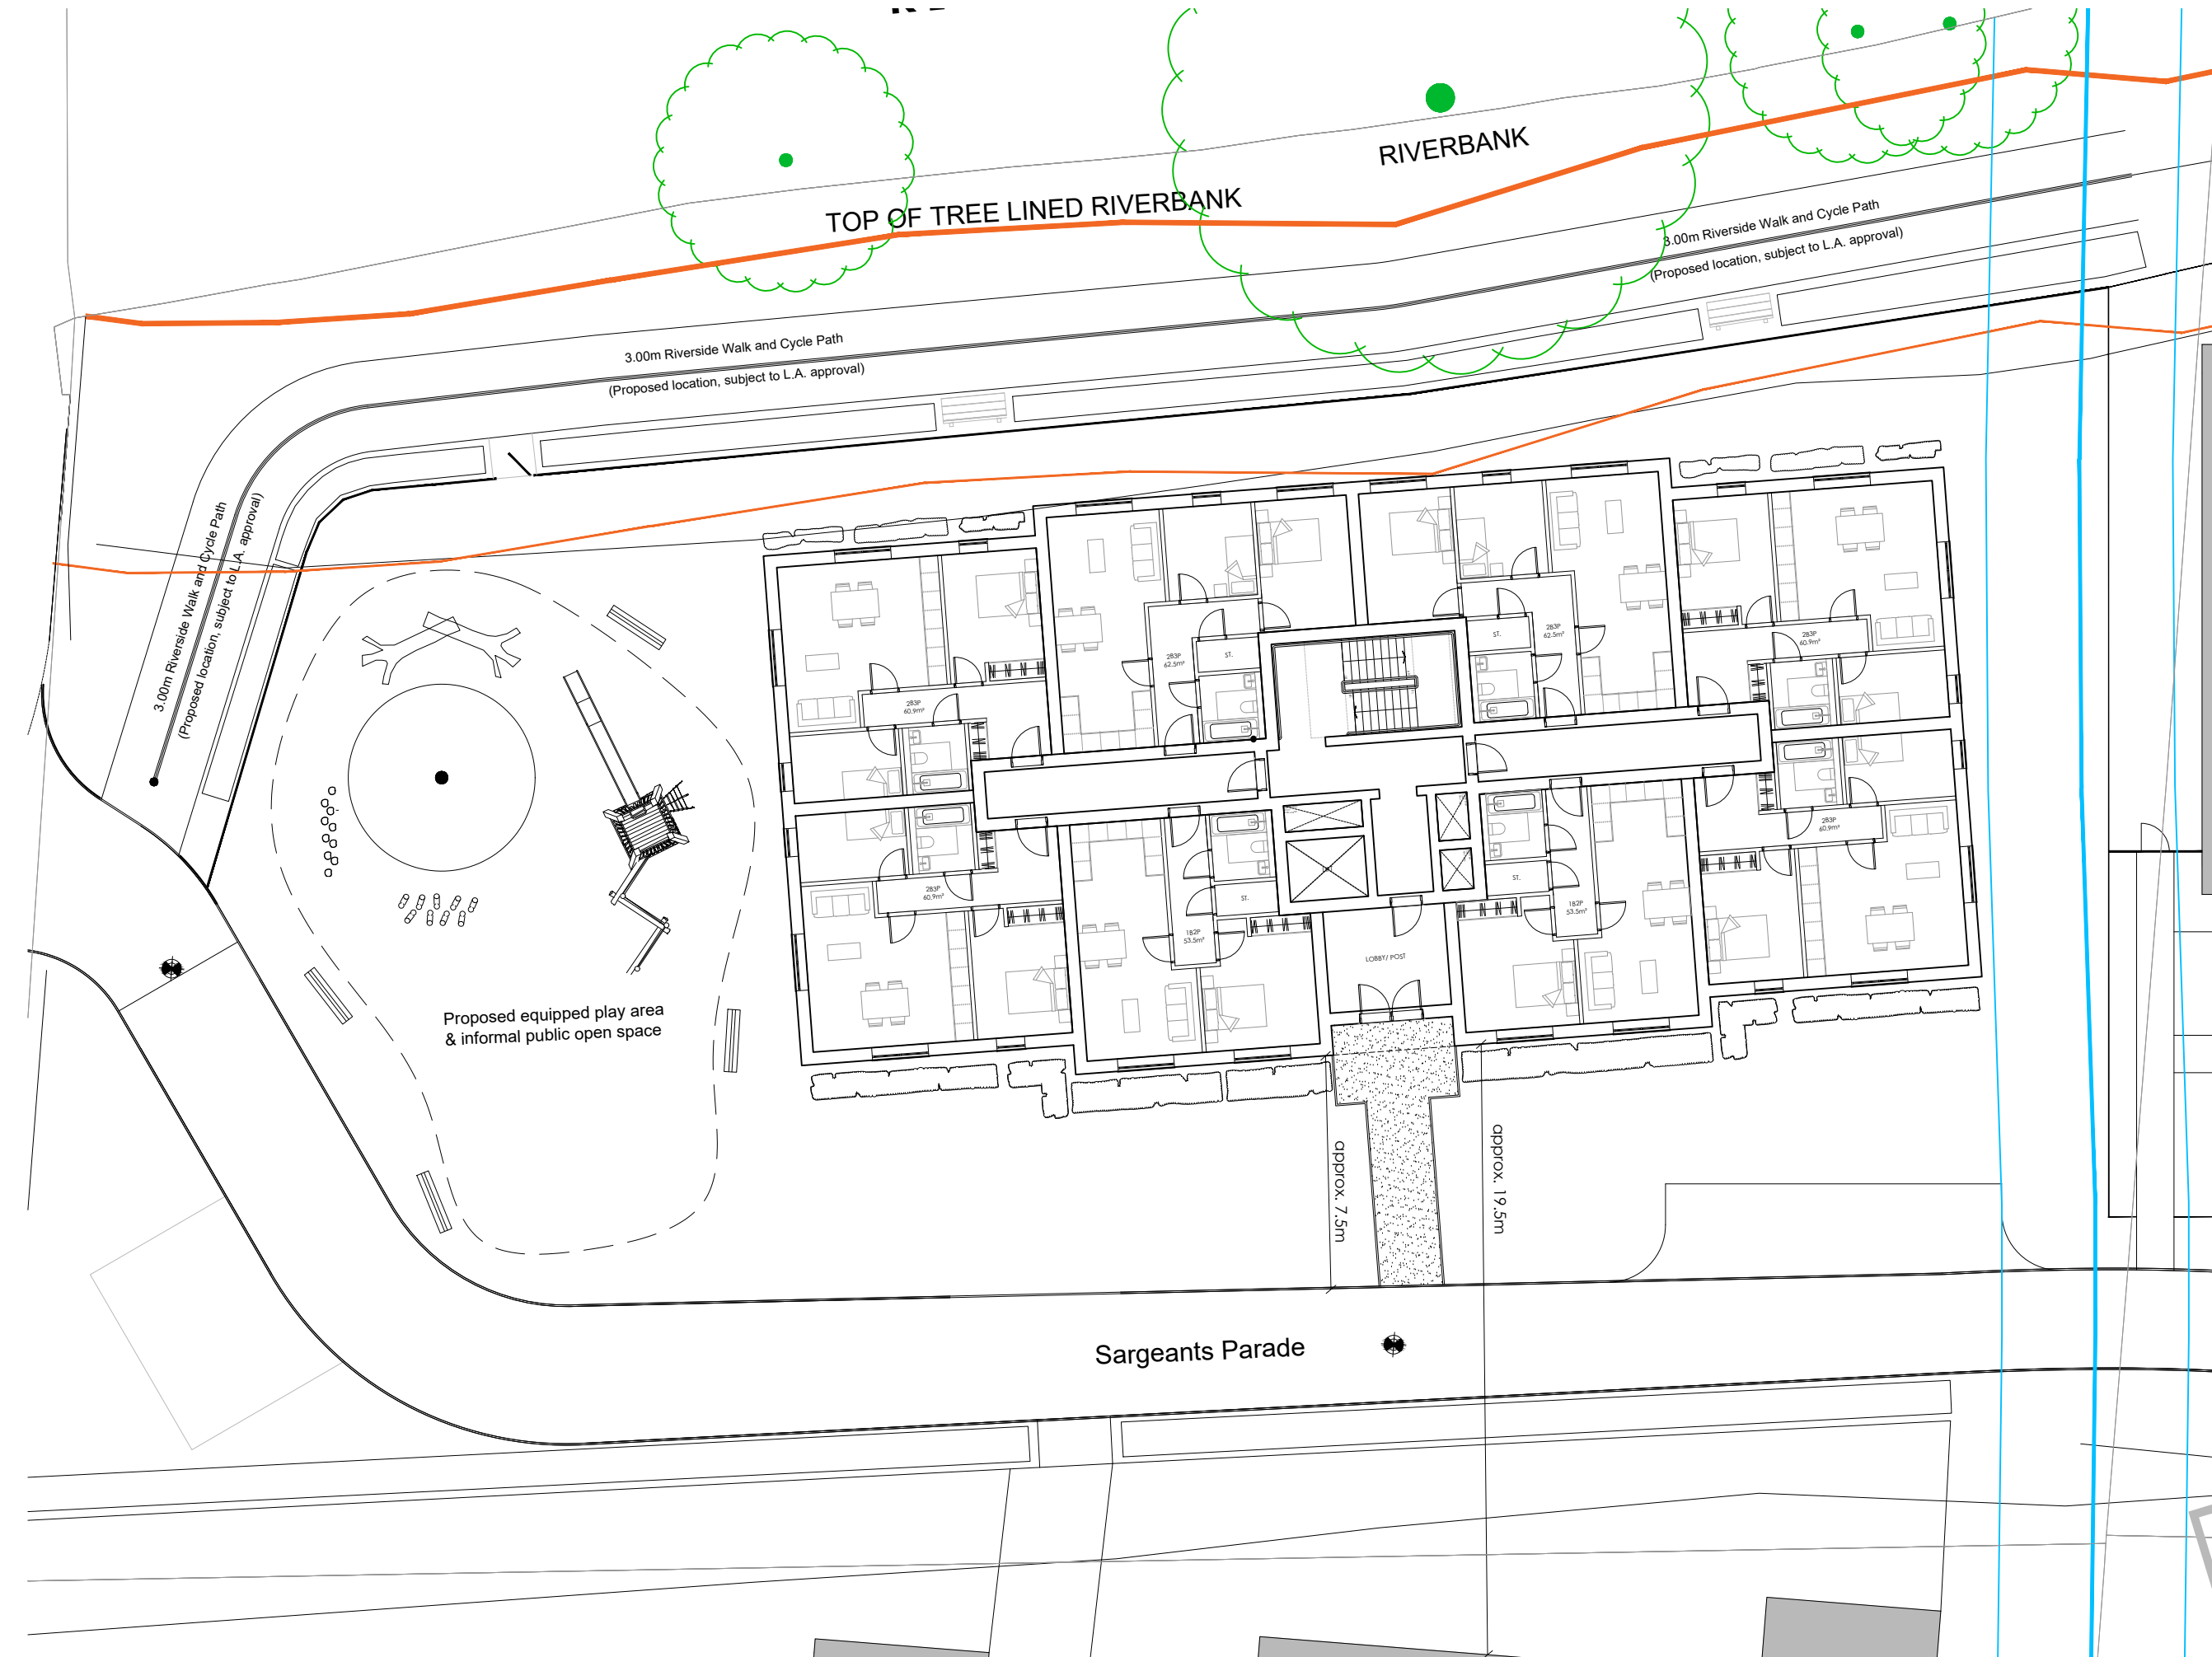


O:\2025 PROJECT FOLDER\25.044 Sargeants Parade Land (Waitt Capital)\WIP\DR\25.044-ONA-ZZ-DR-A-0100.000 - Proposed Site Plan.dwg

This drawing and the design are the copyright of **ON ARCHITECTURE Ltd**.
This drawing should not be copied or reproduced without written consent.
All dimensions are to be checked on site prior to setting out and fabrication and **ON ARCHITECTURE Ltd** should be notified of any discrepancy prior to proceeding further.
For Construction & Fabrication Purposes - Do not scale from this drawing, use only the illustrated dimensions herein. Additional dimensions are to be requested and checked directly.
Illustrated information from 3rd party consultants/specialists is shown as indicatively only. See other consultant / specialist drawings for full information and detail.
All aspects of the architectural design concerning fire performance / fire safety (whether or not illustrated / annotated) are to be considered as 'For Approval' only, irrespective of the drawing status / suitability.

 

Schedule (Total)	
1B 2P	8 Units
2B 3P	28 Units
Total	36 Units

Key:

- Riverbank Boundary (+ Easement)
- Sewage Pipe (+ Easement)

Revision	Date	Note	Amended	Checked
---	---	---	---	---
---	---	---	---	---
ON ARCHITECTURE

Canterbury Studio
Logan House, St Andrews Close
Canterbury,
CT1 2RP
info@onarchitecture.co.uk
onarchitecture.co.uk
01227 634334

Project Title
SARGEANTS PARADE LAND
Client Details
PAVILION (TYLER HILL) LTD.

Drawing Title
PROPOSED SITE PLAN

BM Number	0100.000	Date	OCT. 2025	Drawn	OW	Checked	LH
Scale	1:200 @ A3						

Drawing Status
DRAFT

Project No.	Drawing No.	Status	Revision
25.044	0100.000	D	----

DRAFT FOR COMMENT ONLY