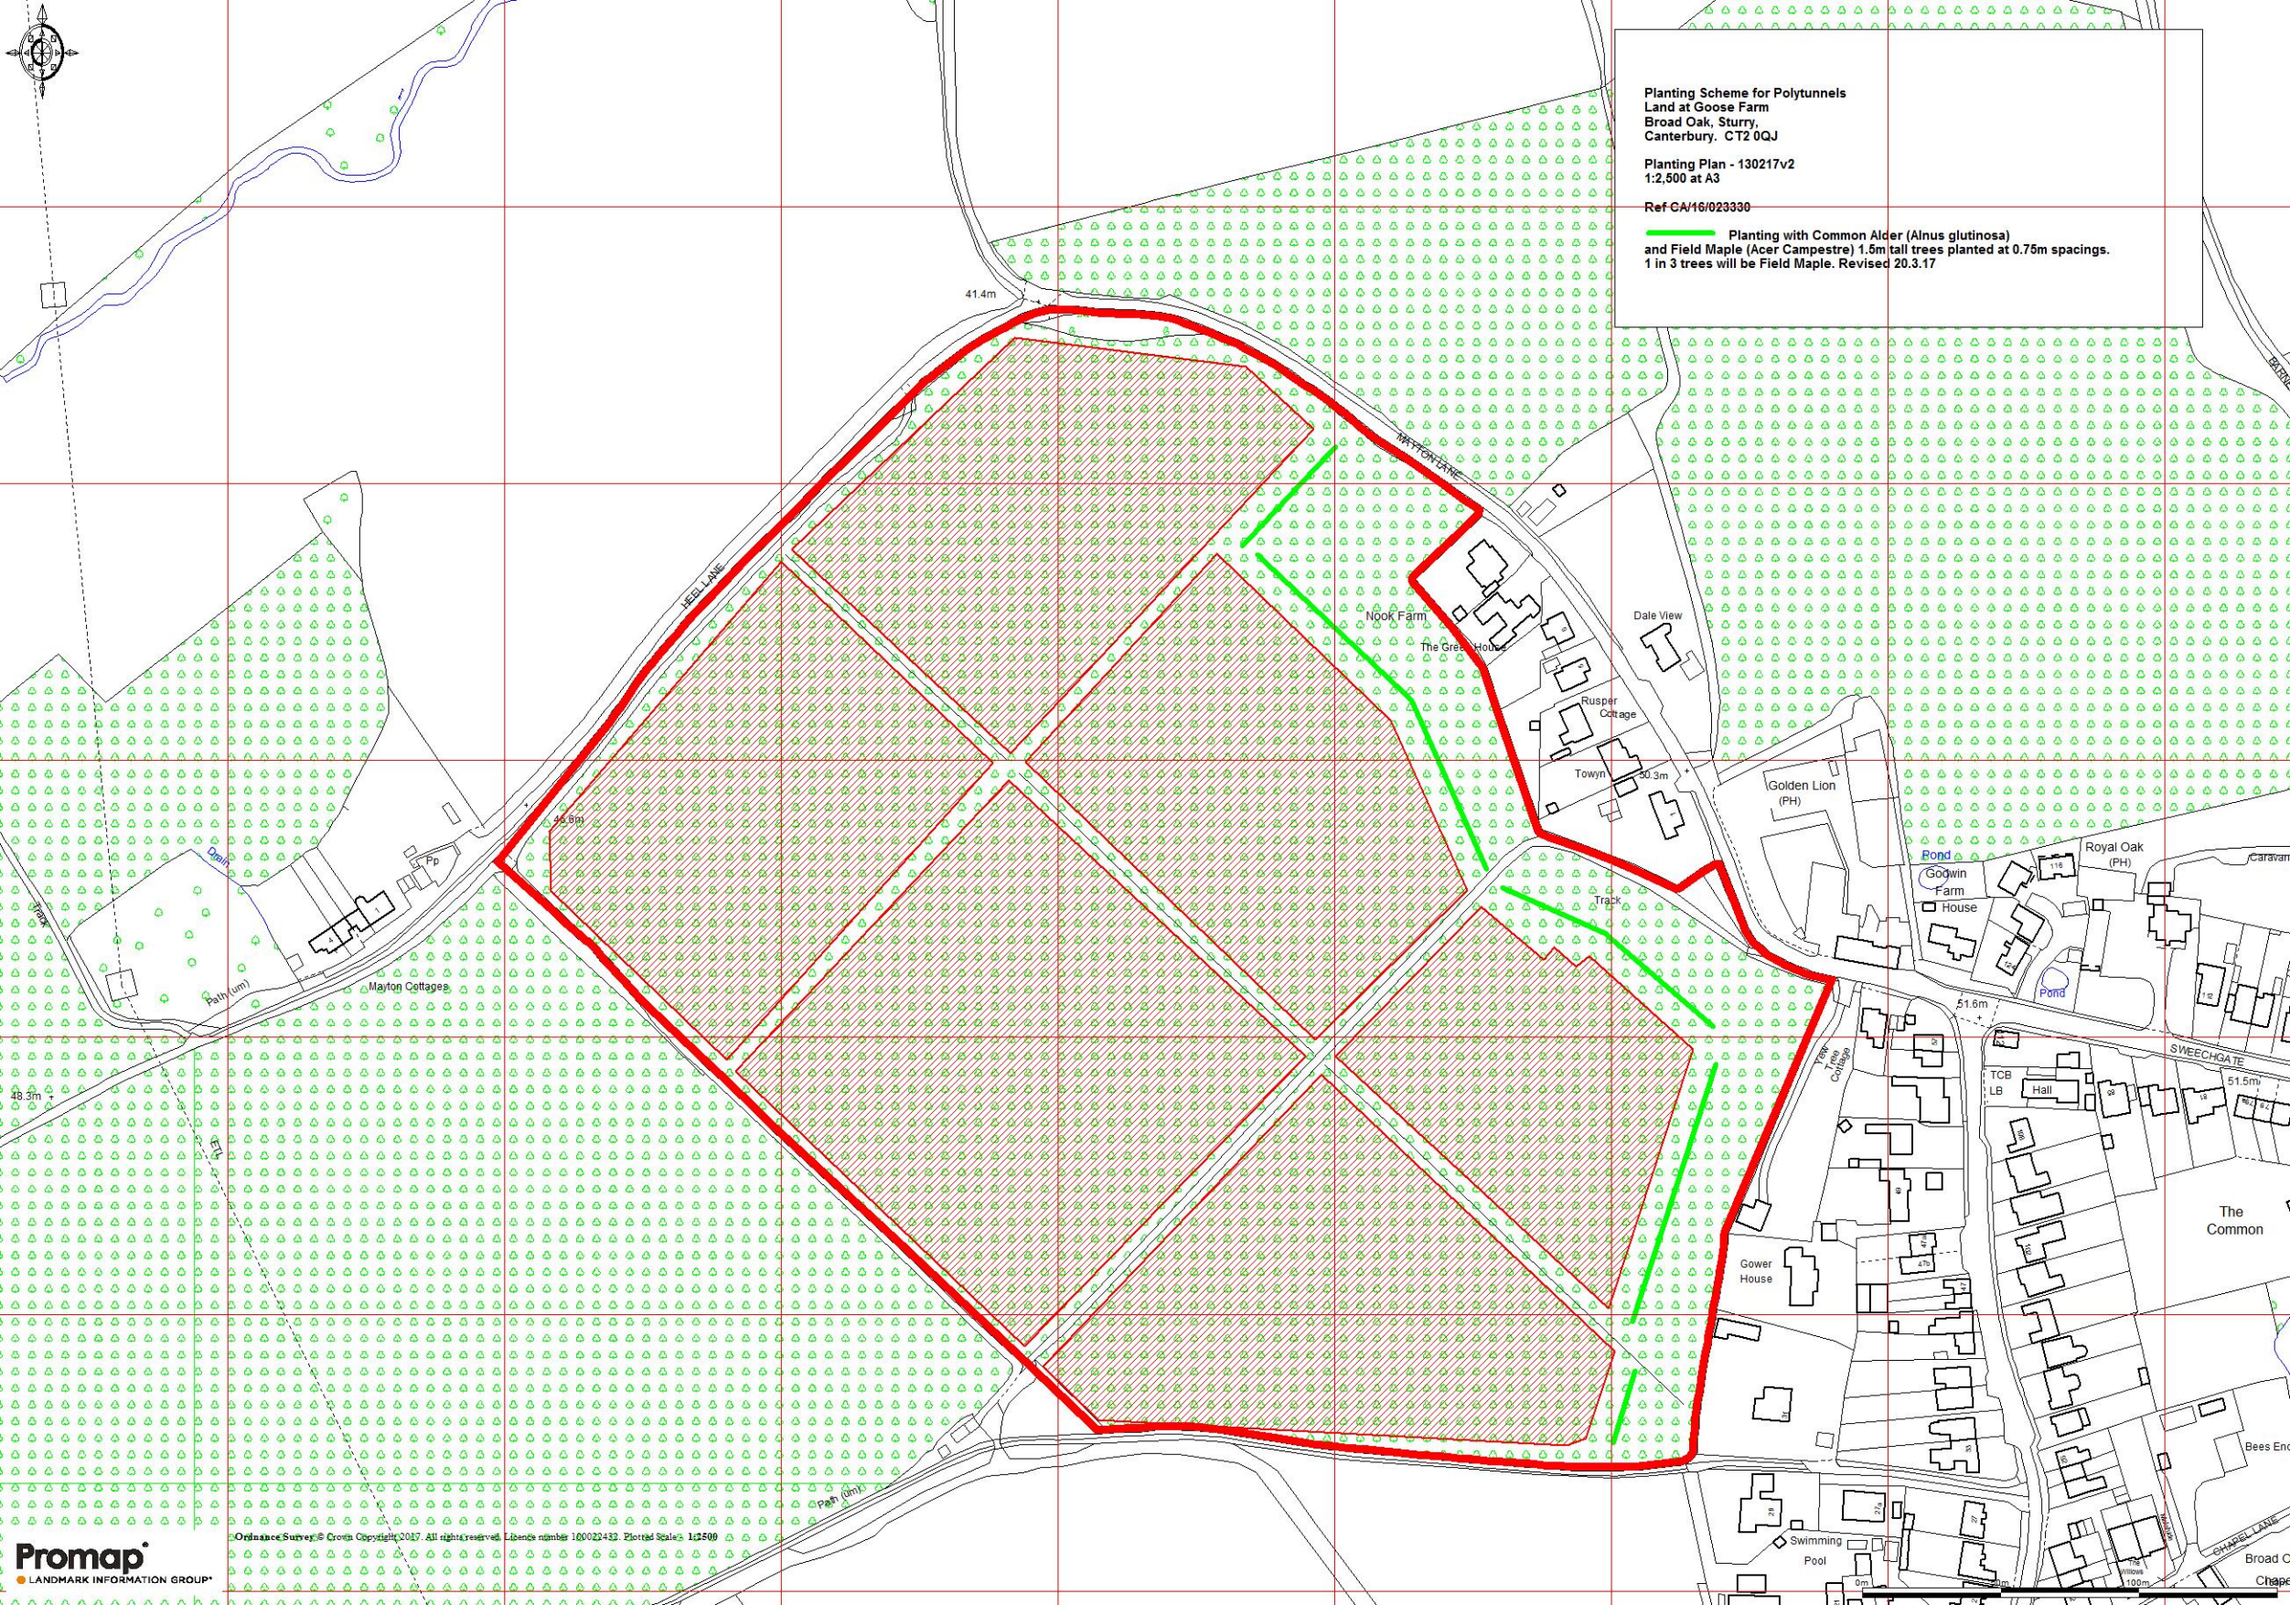
Planting Scheme for Polytunnels
Land at Goose Farm
Broad Oak, Sturry,
Canterbury. CT2 0QJ
Planting Plan - 130217v2
1:2,500 at A3
Ref CA/16/023330
Planting with Common Alder (Alnus glutinosa)
and Field Maple (Acer Campestre) 1.5m tall trees planted at 0.75m spacings.
1 in 3 trees will be Field Maple. Revised 20.3.17
41.4m
WATTON LANE
HEEL LANE
Nook Farm
The Green House
Dale View
Rusper Cottage
Towyn
50.3m
Golden Lion (PH)
Pond
Goodwin Farm House
Royal Oak (PH)
Track
Mayton Cottages
Pp
Path (um)
48.8m
48.3m
51.6m
SWEECHGATE
TCB
LB
Hall
51.5m
The Common
Gower House
Swimming Pool
Bees End
CHAPEL LANE
Broad O
Chape
Path (um)
Ordnance Survey © Crown Copyright 2017. All rights reserved. Licence number 100022432. Plotted Scale - 1:2500
Promap
LANDMARK INFORMATION GROUP