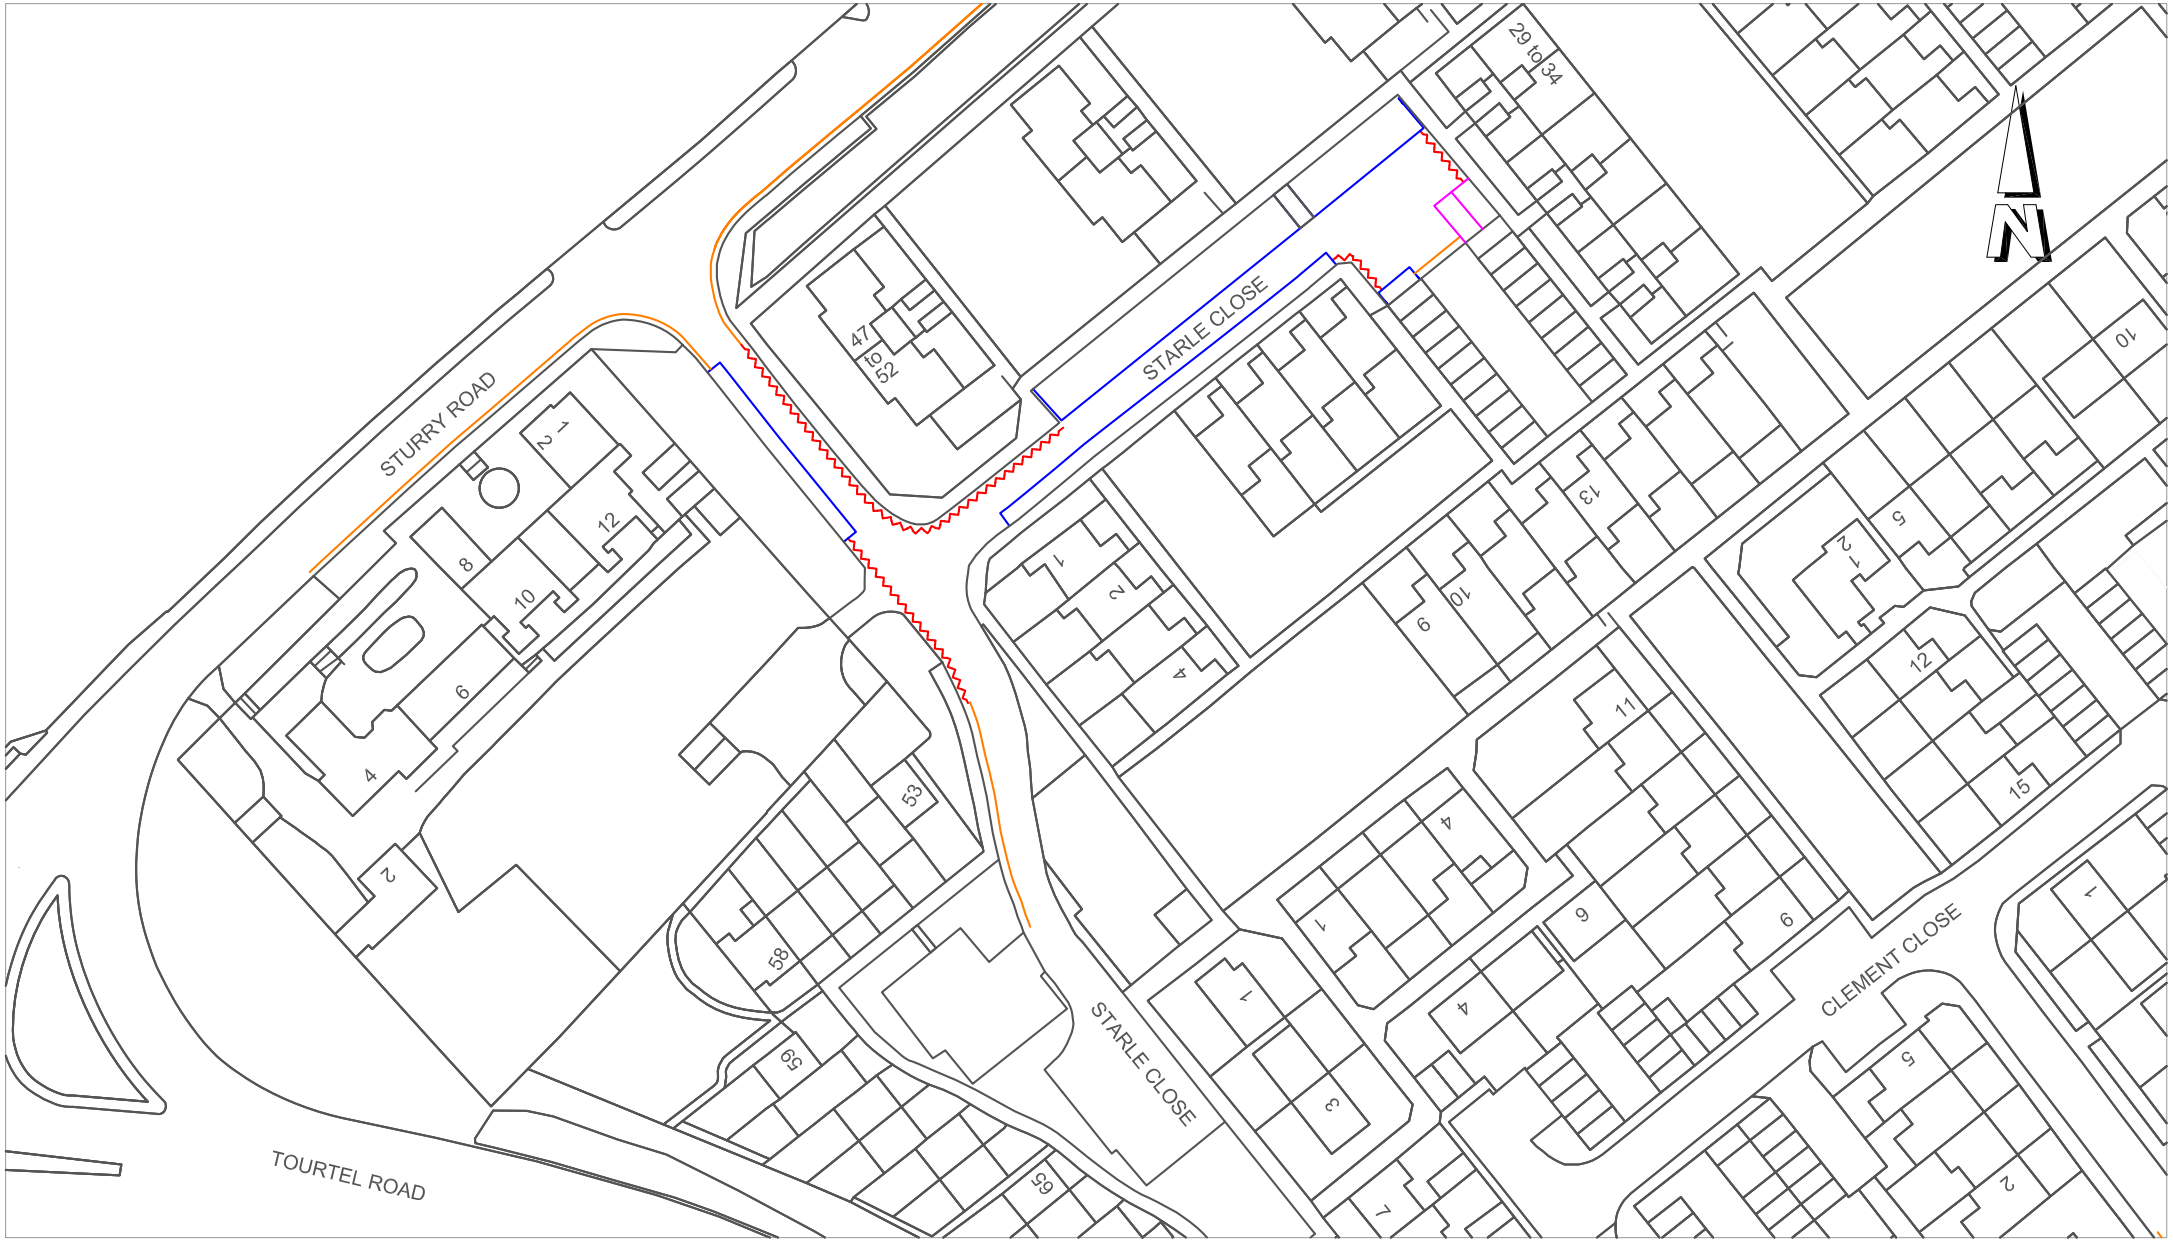


# Annual Parking Review 2025

## Proposed double yellow lines

## Starle Close, Canterbury

Scales: Not to Scale.
Date: July 2025
Drawn by: RJ

## Key:

- Existing double yellow lines
- Existing no waiting 9-10am and 2-3pm, Monday to Friday to become double yellow lines
- Existing 2 hour payment parking / residents' parking bay
- Existing disabled parking bay

Based upon the Ordnance Survey mapping with the permission of the Controller of Her Majesty's Stationary Office © Crown copyright.

Unauthorised reproduction infringes Crown copyright and may lead to prosecution or civil proceedings.

Canterbury City Council Licence No 100019614.

Canterbury City Council
14 Rose Lane
Canterbury
CT1 2UR