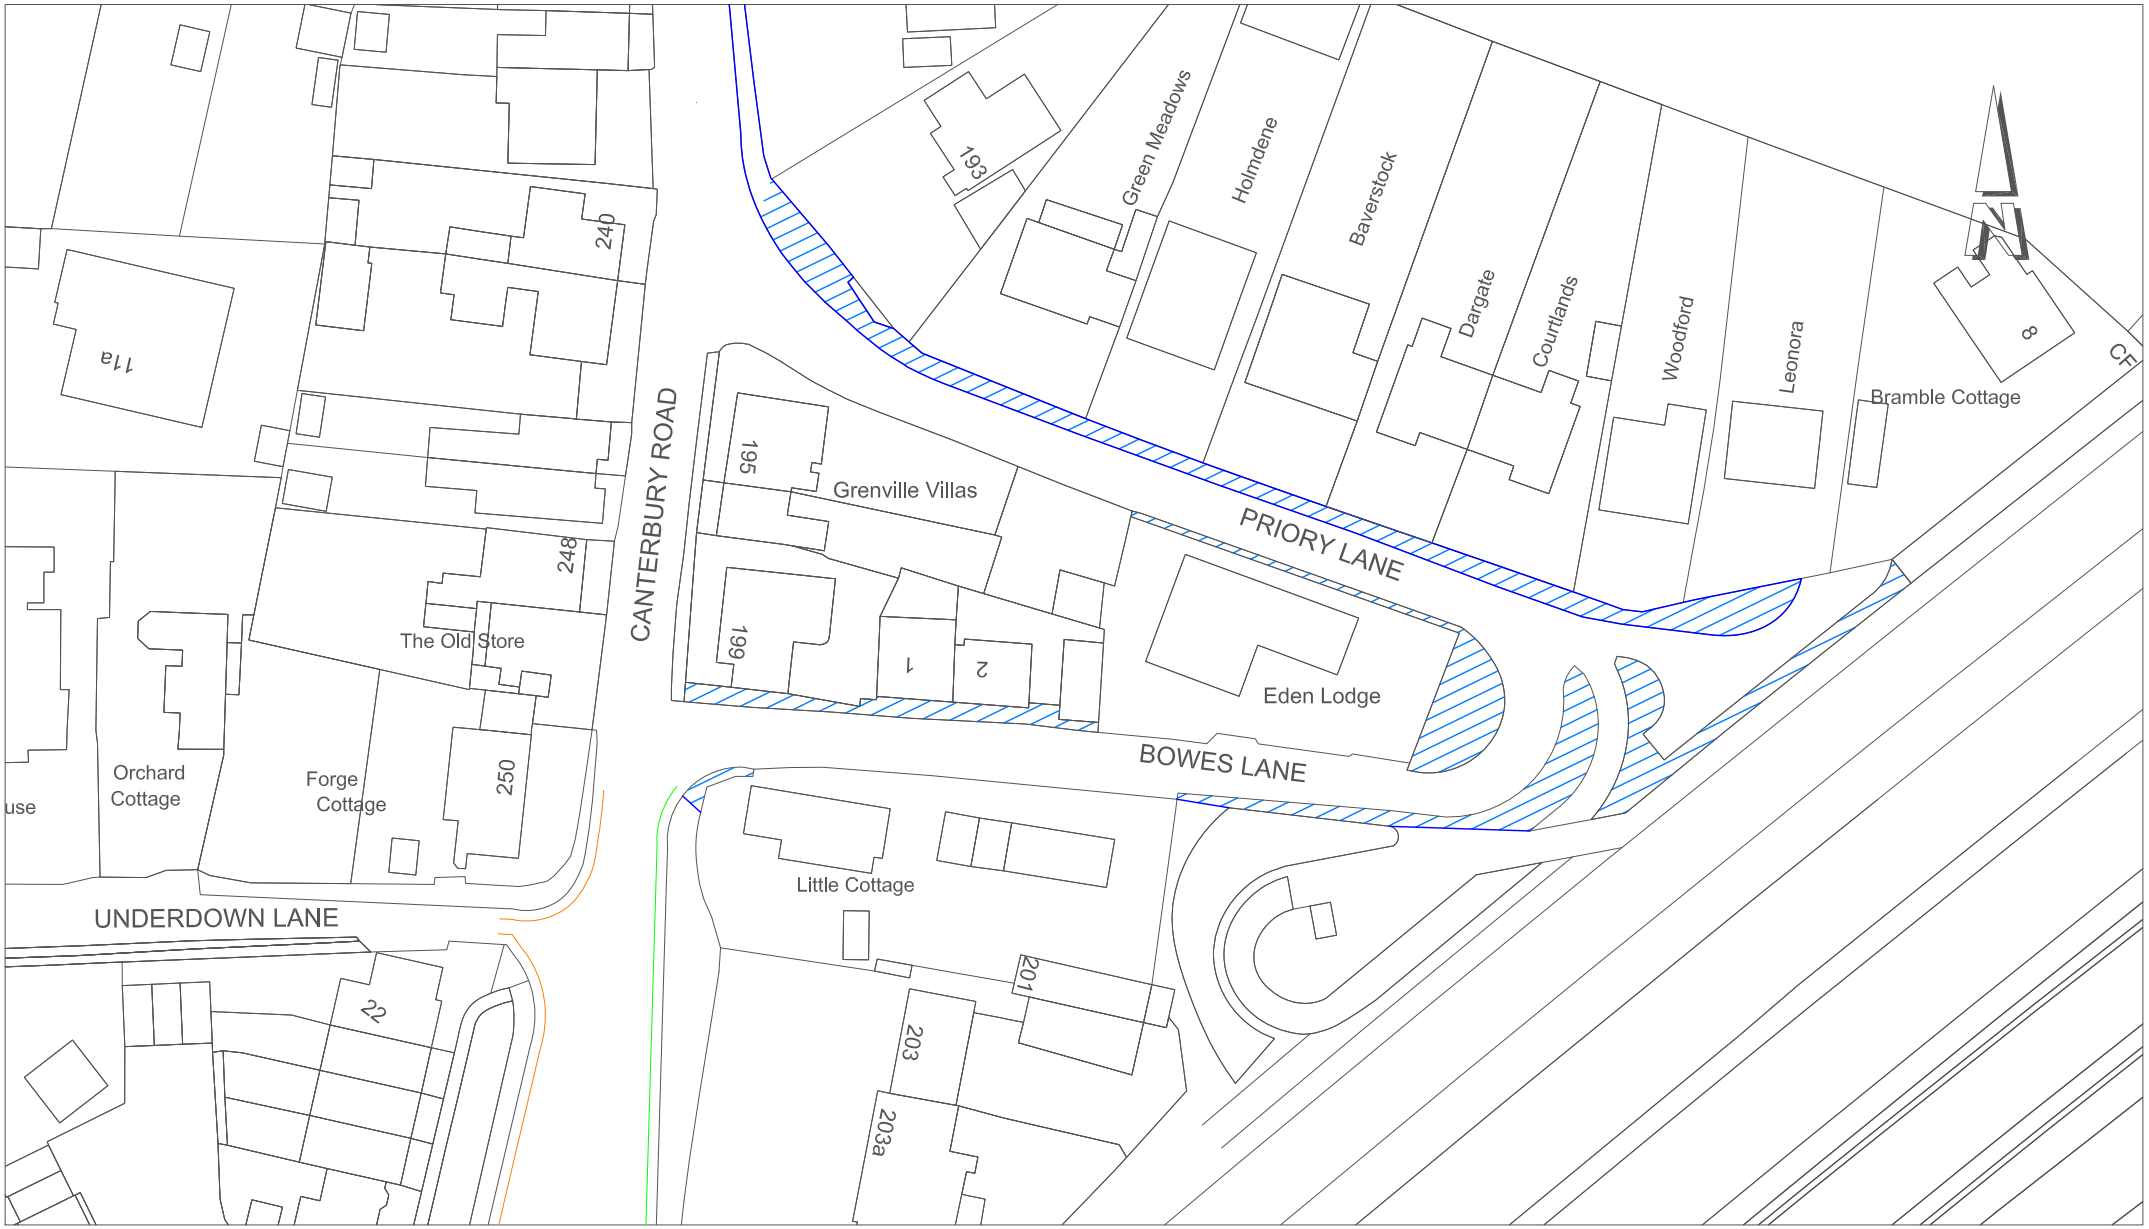


# Annual Parking Review 2025

## 194: Proposed pavement & verge parking ban

## Priory Lane & Bowes Lane, Herne Bay

Scales: Not to Scale.
Date: January 2026
Drawn by: RJ

Key:

- Existing double yellow lines
- Existing no waiting 8.30am - noon
- Proposed pavement & verge parking ban

Based upon the Ordnance Survey mapping with the permission of the Controller of Her Majesty's Stationary Office © Crown copyright.

Unauthorised reproduction infringes Crown copyright and may lead to prosecution or civil proceedings.

Canterbury City Council Licence No 100019614.

Canterbury City Council
14 Rose Lane
Canterbury
CT1 2UR