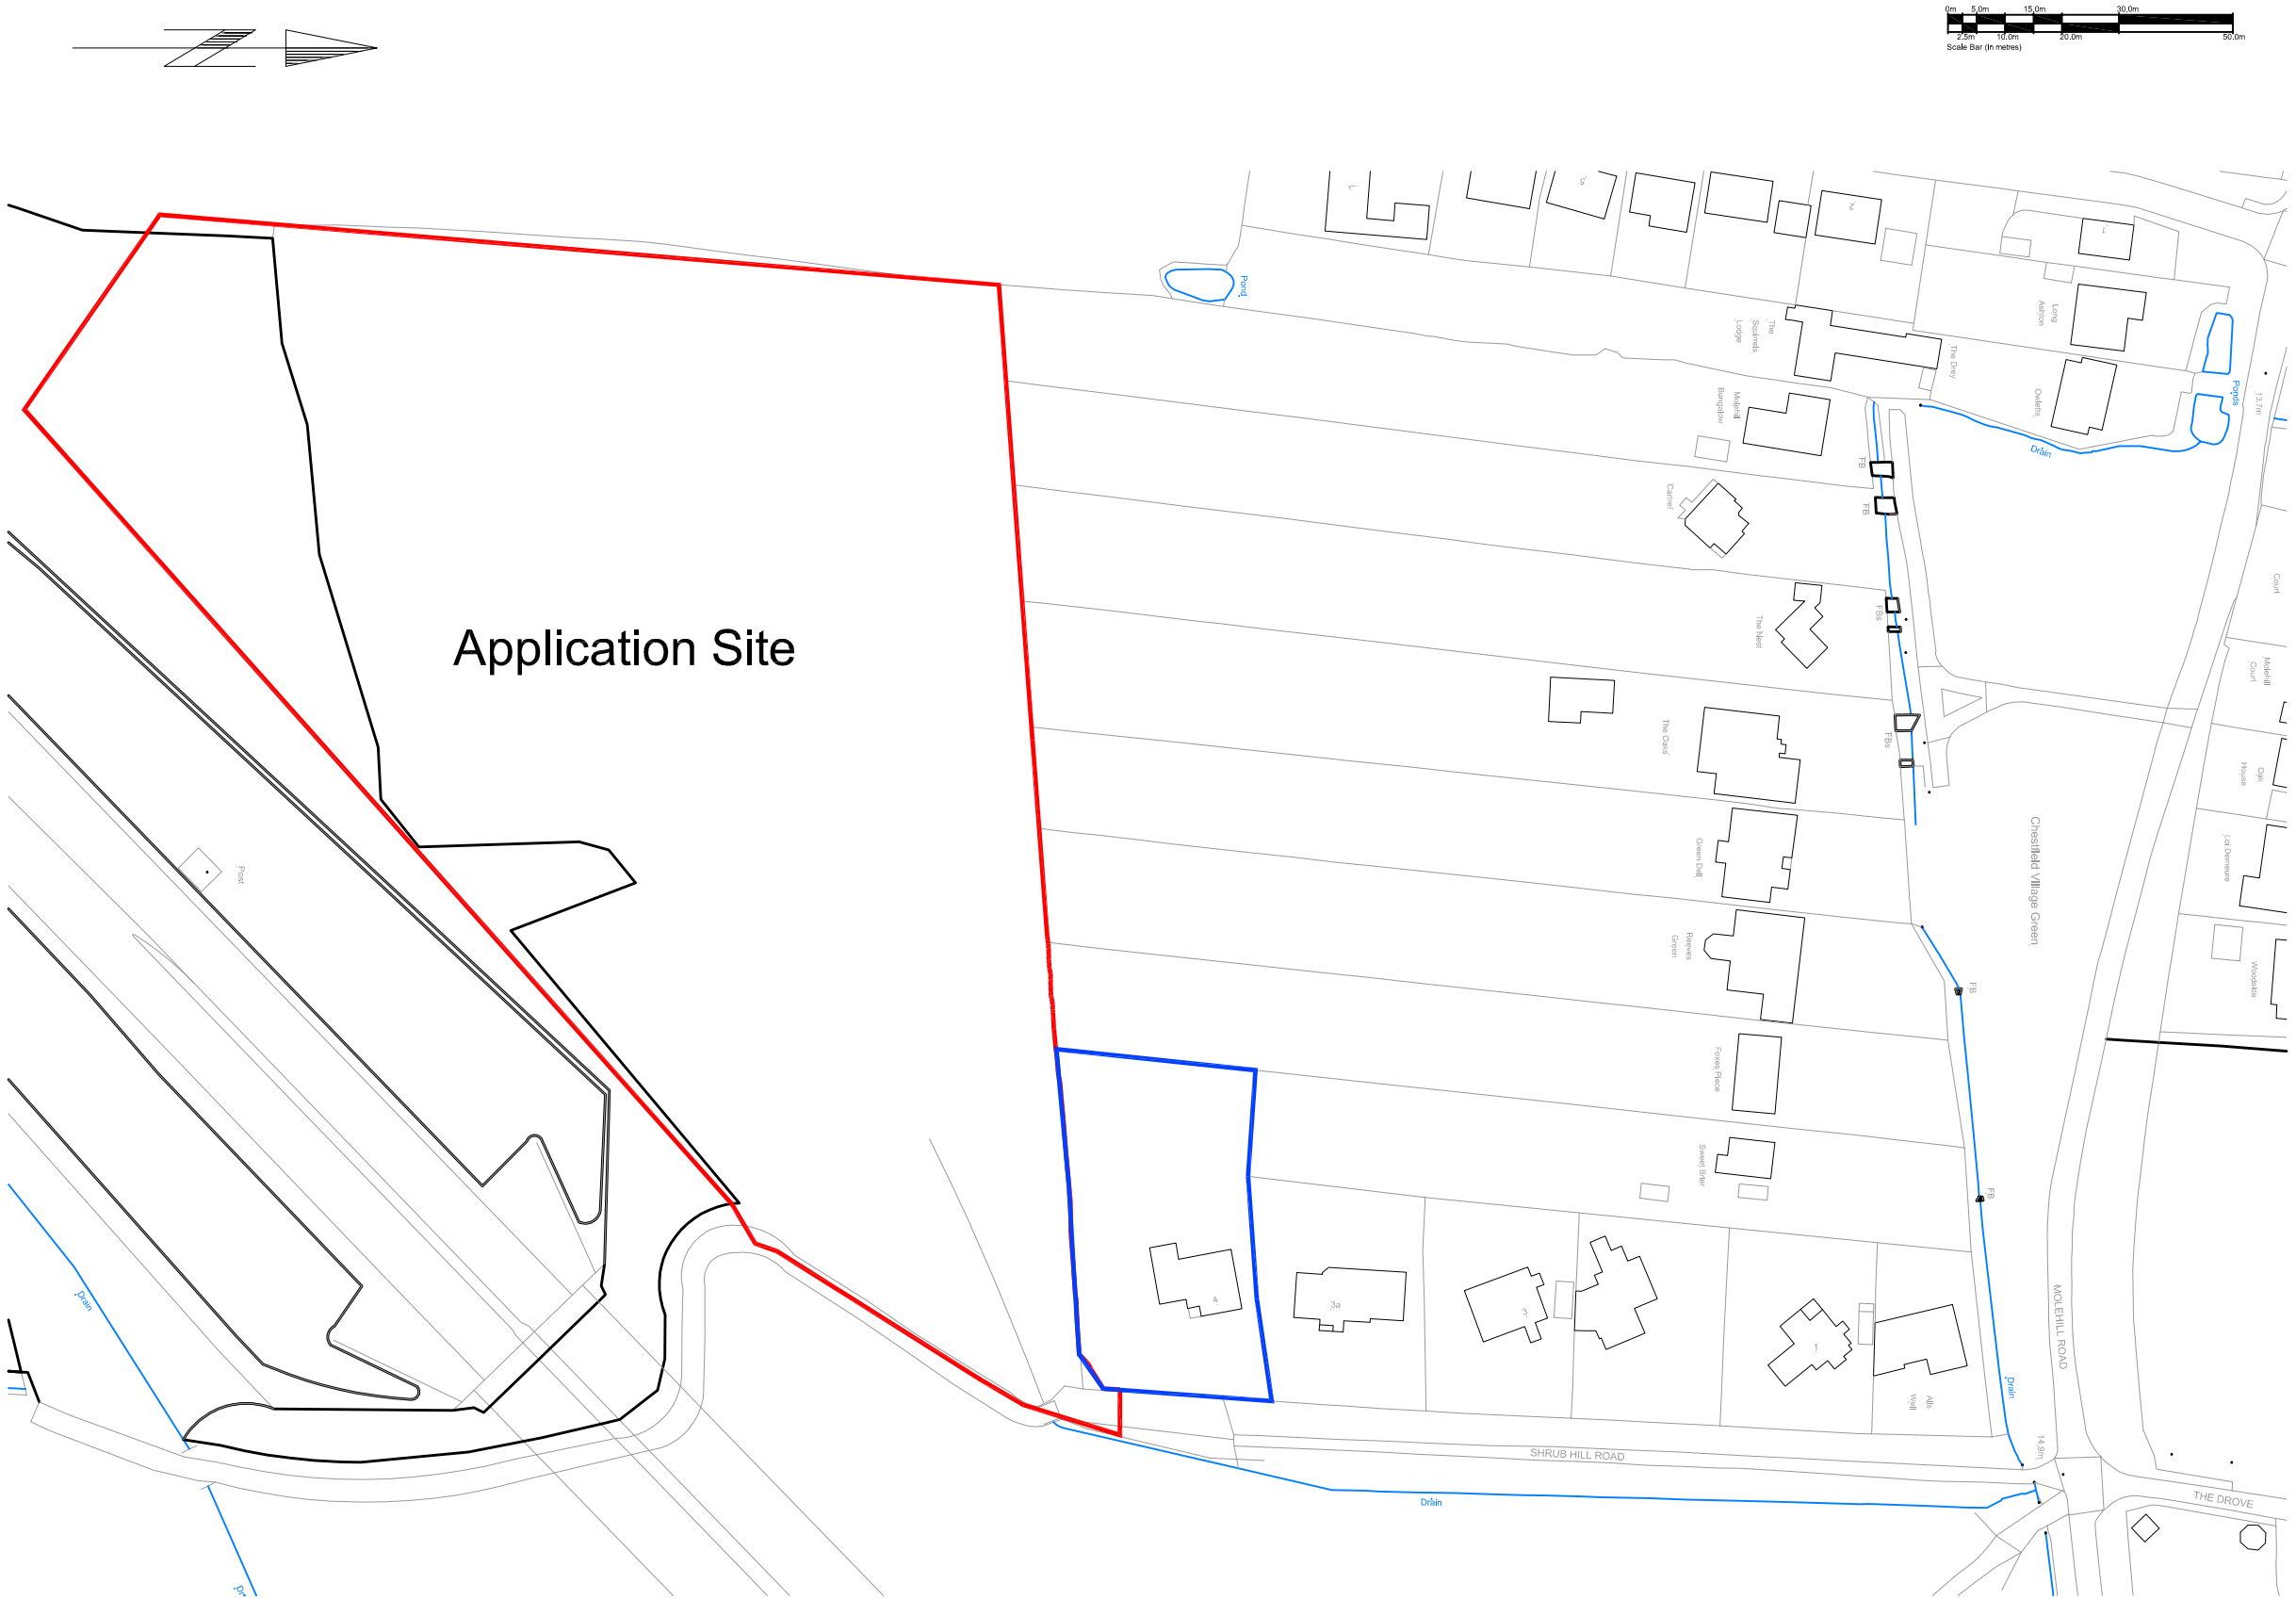

Site Area = 2.2085 Hectares

PROJECT:	Shrub Hill Road Chestfield, Kent, CT5 3NZ	TITLE:	Location plan		
CLIENT:	Stephen Griffiths	SCALE: 1:1250	JOB NO.: 15/09/11	REV.:	

Taylor Roberts Ltd.
2 Dane John,
Watling Street,
Canterbury,
Kent CT1 2QU
Tel: 01227 45 75 45
Fax: 01227 63 68 07
E-mail: enquiries@taylorroberts.co.uk
Web: www.taylorroberts.co.uk