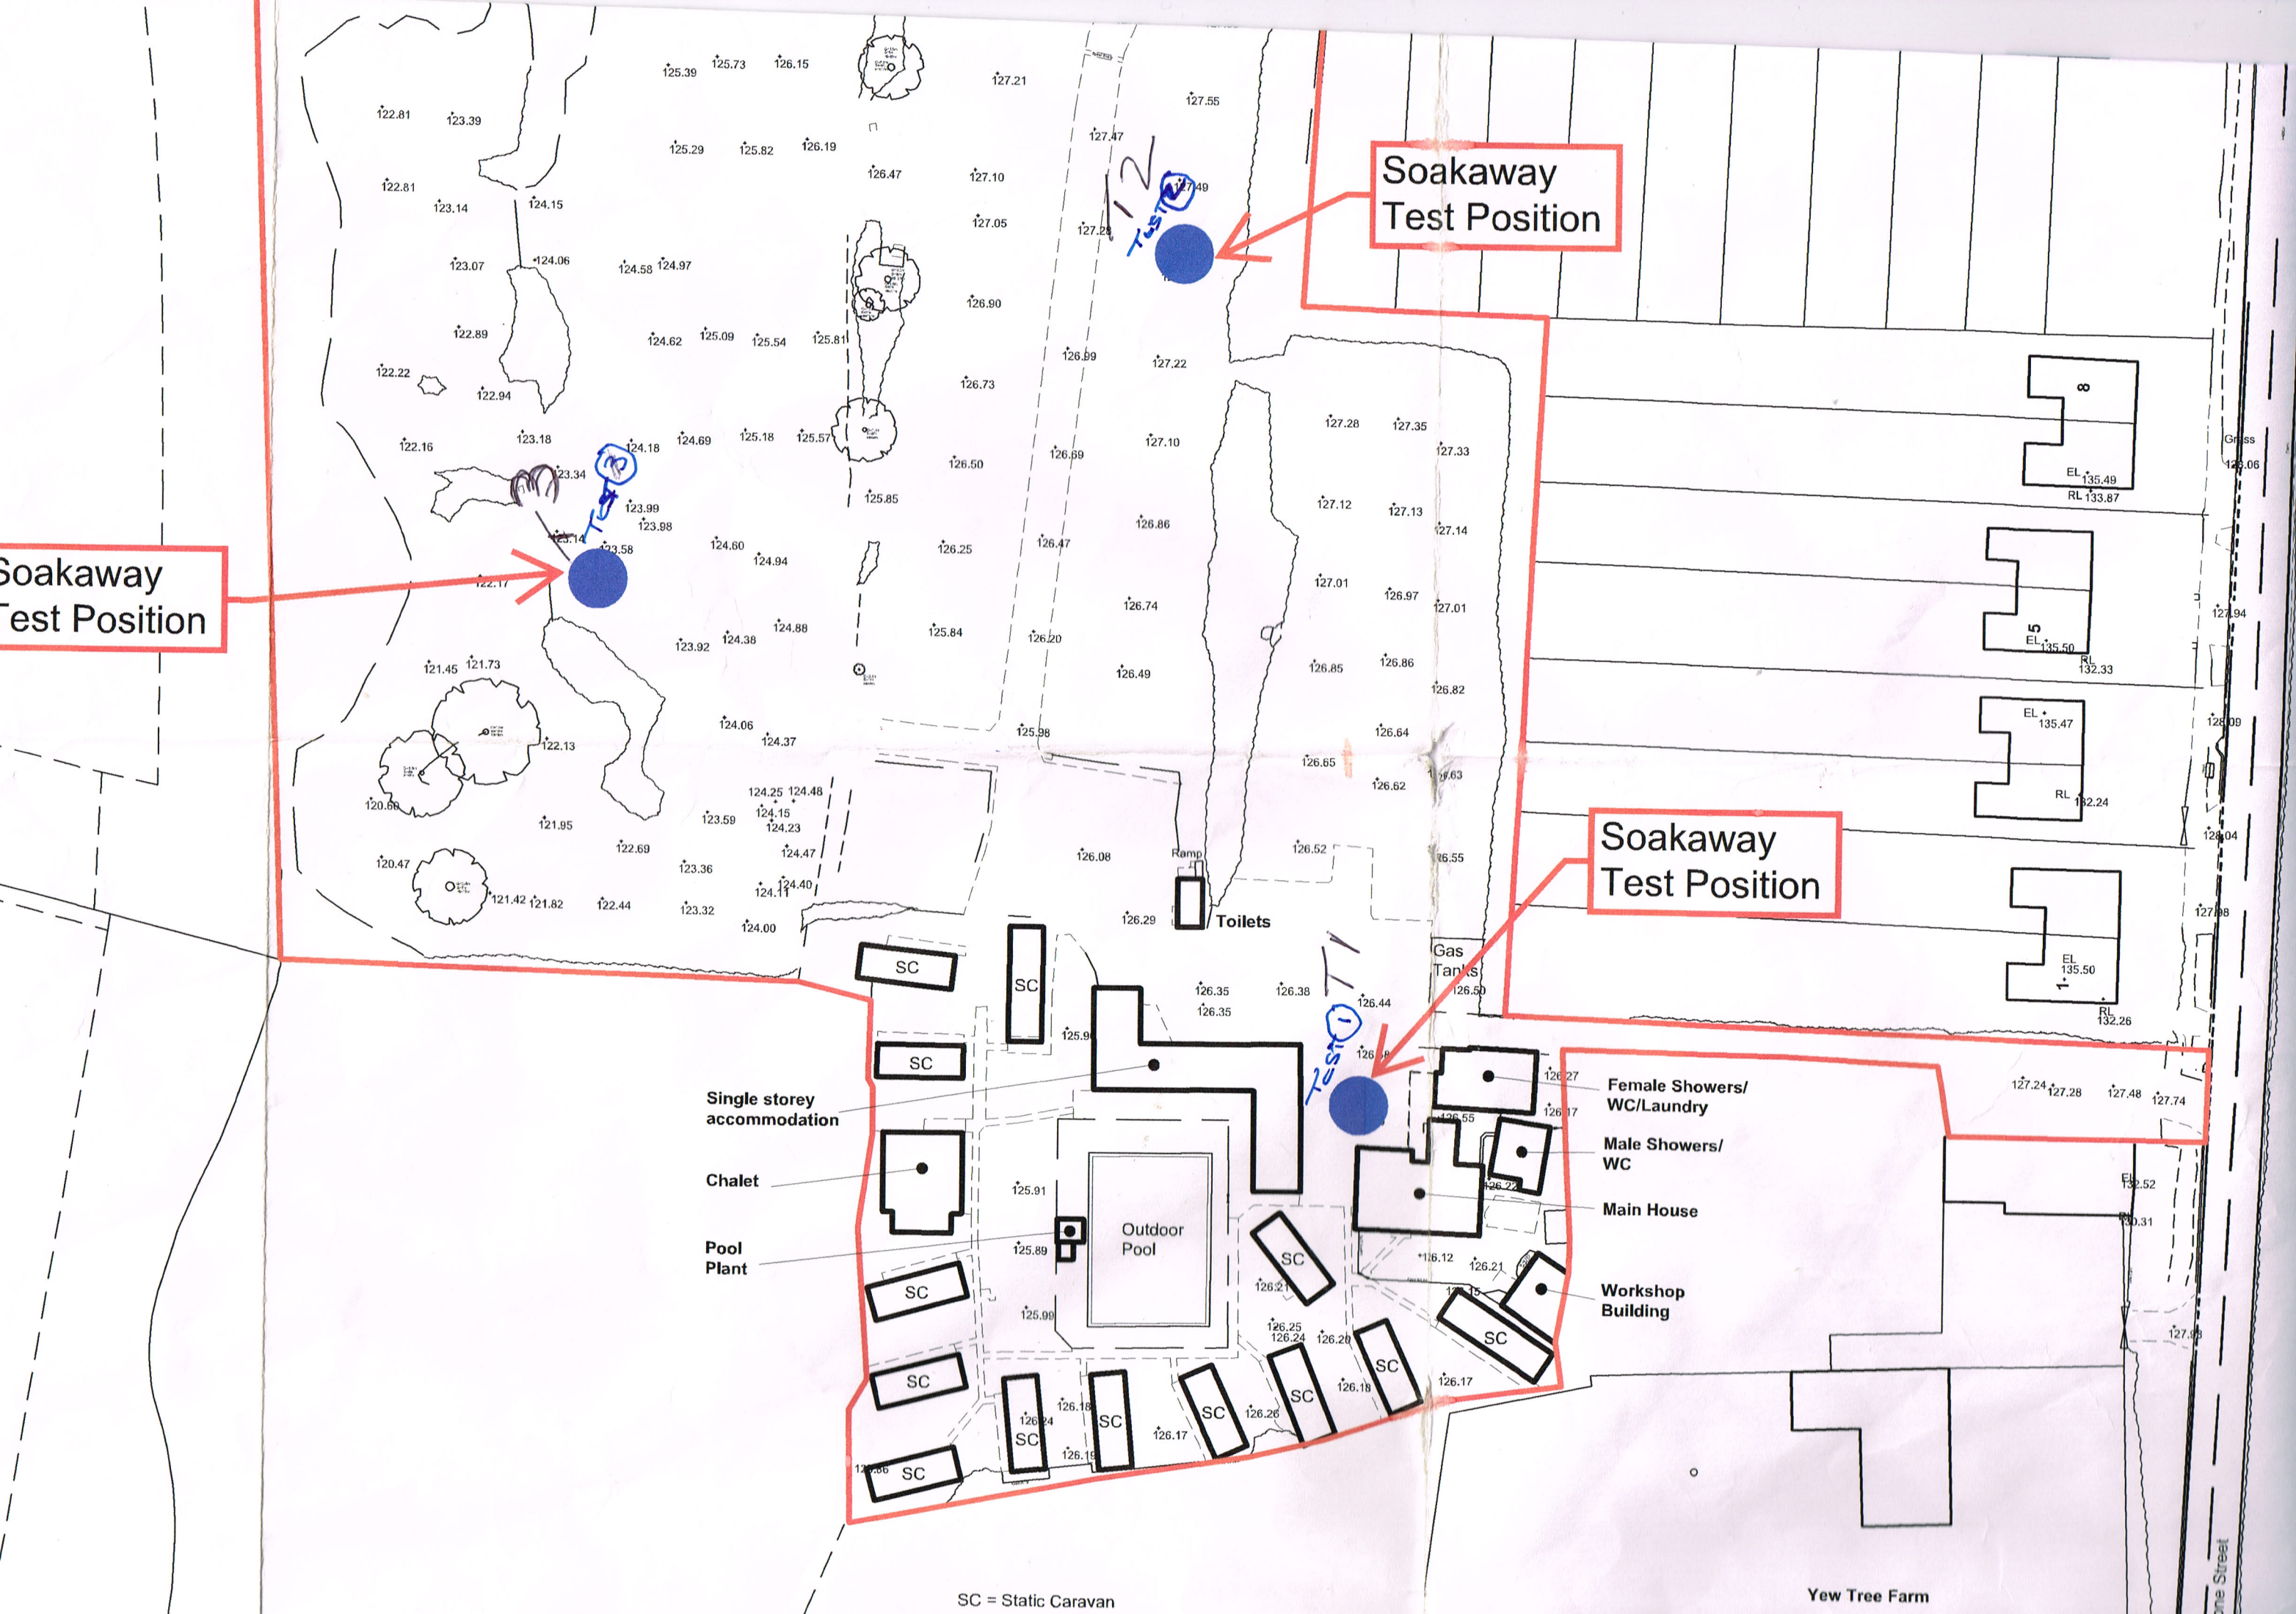

Soakaway Test Position
Soakaway Test Position
Soakaway Test Position
Test 1
Test 2
Test 3
Toilets
Ramp
Gas Tanks
Single storey accommodation
Chalet
Pool Plant
Outdoor Pool
Female Showers/ WC/Laundry
Male Showers/ WC
Main House
Workshop Building
SC
SC = Static Caravan
Yew Tree Farm